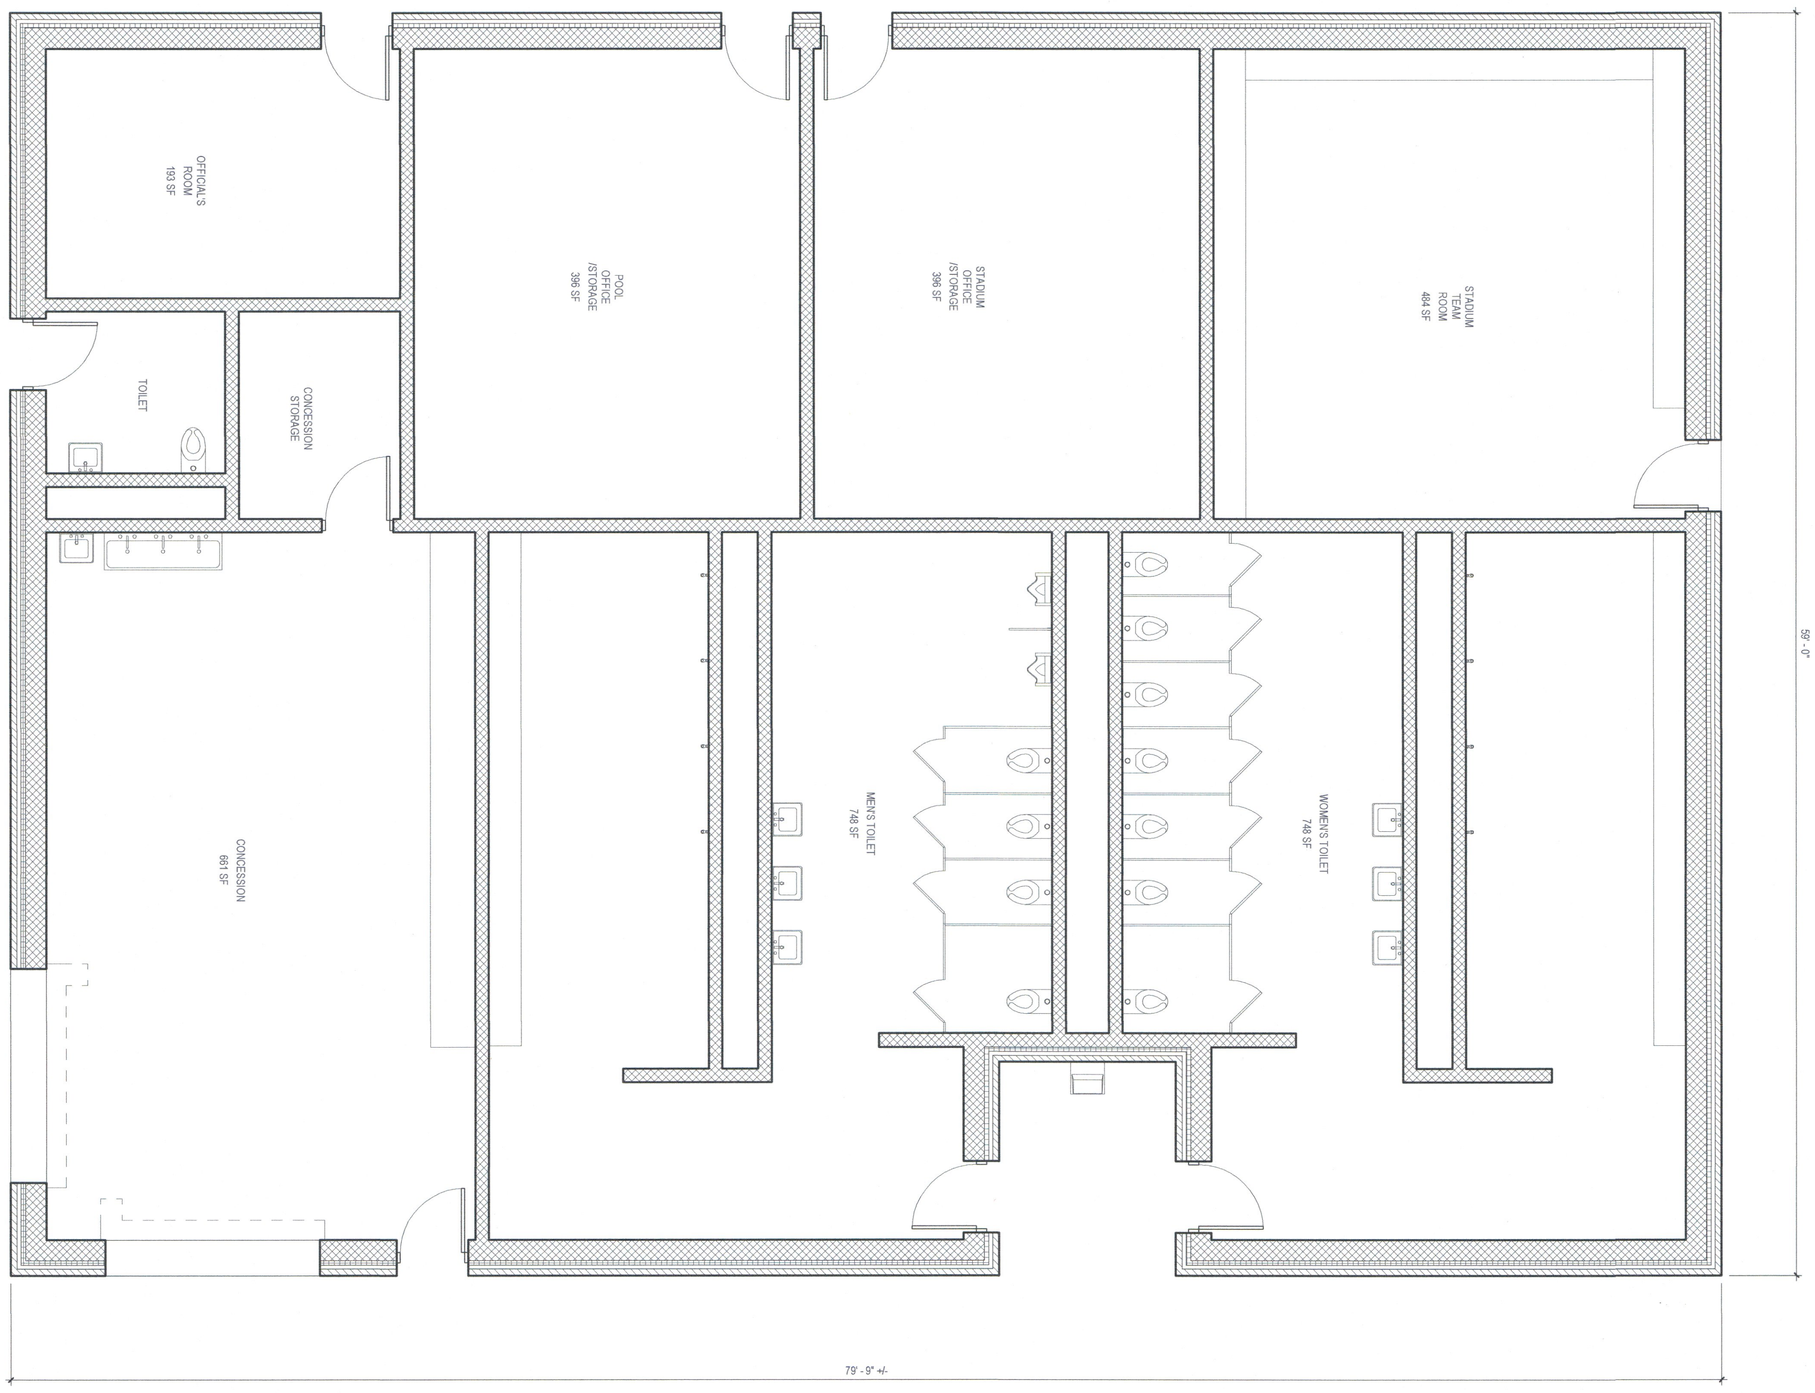

1 A1.1 STADIUM / POOL TOILETS
1/4" = 1'-0"

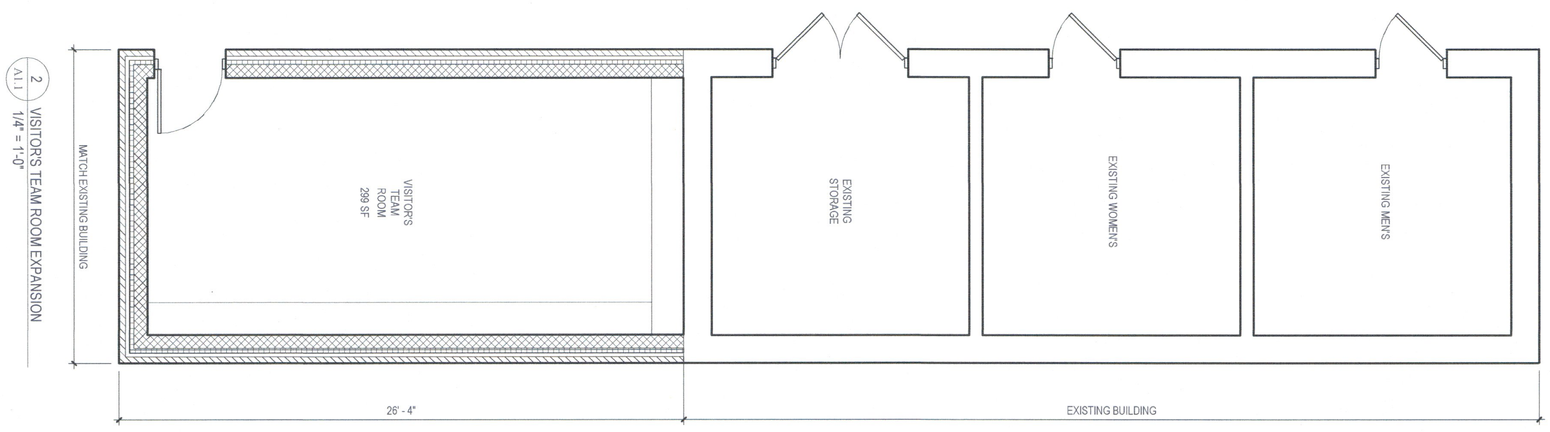

2 A1.1 VISITOR'S TEAM ROOM EXPANSION
1/4" = 1'-0"

NOT FOR CONSTRUCTION

OVERALL FIRST FLOOR PLAN
PLOT SCALE: 1/4" = 1'-0"
FILENAME:
DATE:

CRABTREE ROHRBAUGH & ASSOCIATES - ARCHITECTS
401 EAST WINDING HILL ROAD
MECHANICSBURG PA 17055
717-458-0272
BALTIMORE, MARYLAND
CHARLOTTESVILLE, VIRGINIA
WHITE SULPHUR SPRINGS, WEST VIRGINIA
www.cra-architects.com

REVISIONS

NO.	MM-DD-YR	NAME	DESCRIPTION OF CHANGES

ALL REPORTS, PLANS SPECIFICATIONS AND COMPUTER FILES RELATING TO THIS PROJECT ARE INSTRUMENTS OF SERVICE PREPARED BY CRABTREE ROHRBAUGH & ASSOCIATES. CRABTREE ROHRBAUGH & ASSOCIATES RETAINS ALL COMMON LAW, STATUTE AND OTHER RESERVED RIGHTS INCLUDING THE COPYRIGHT THERETO. REPRODUCTION OR PUBLICATION BY ANY METHOD, IN WHOLE OR IN PART, WITHOUT THE EXPRESS WRITTEN PERMISSION OF CRABTREE ROHRBAUGH & ASSOCIATES VIOLATES THE COPYRIGHT LAWS OF THE UNITED STATES AND WILL BE SUBJECT TO LEGAL PROSECUTION.
© CRABTREE ROHRBAUGH & ASSOCIATES INC 2018

PROJECT 3179
A1.1

SHIPPENSBURG COMMUNITY RECREATION CENTER

VETERANS MEMORIAL PARK